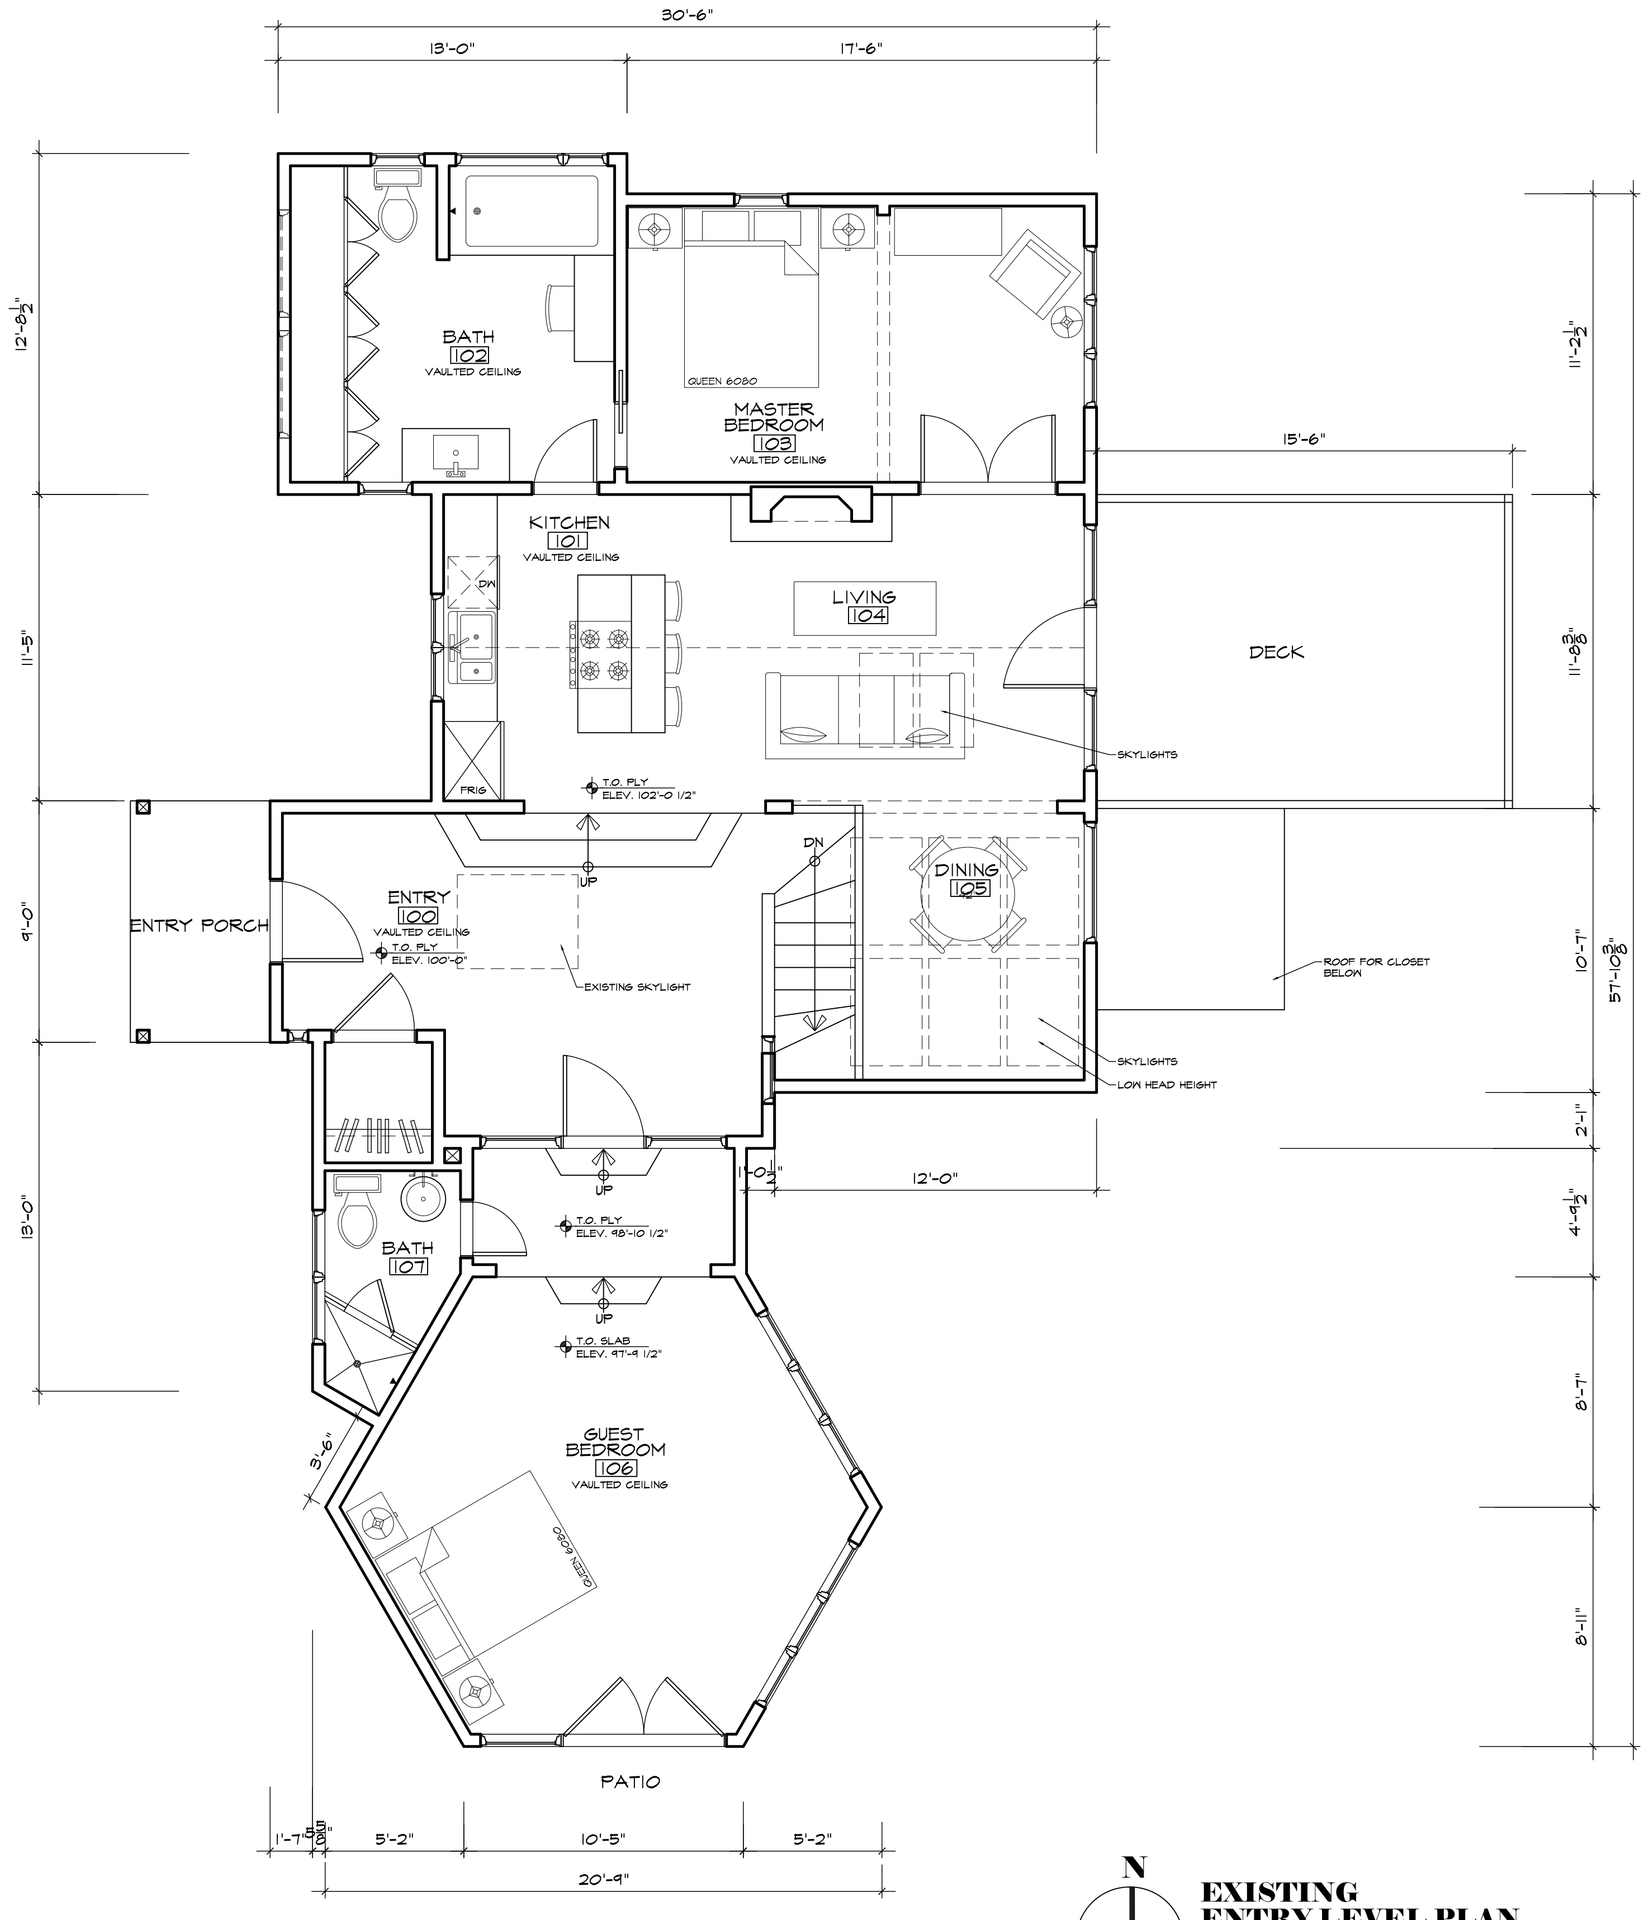

N

EXISTING ENTRY LEVEL PLAN

1/4" = 1'-0"

LIVABLE SPACE = 1,383 SQ FEET
DECK = 181 SQ FEET
COVERED DECK = 47 SQ FEET

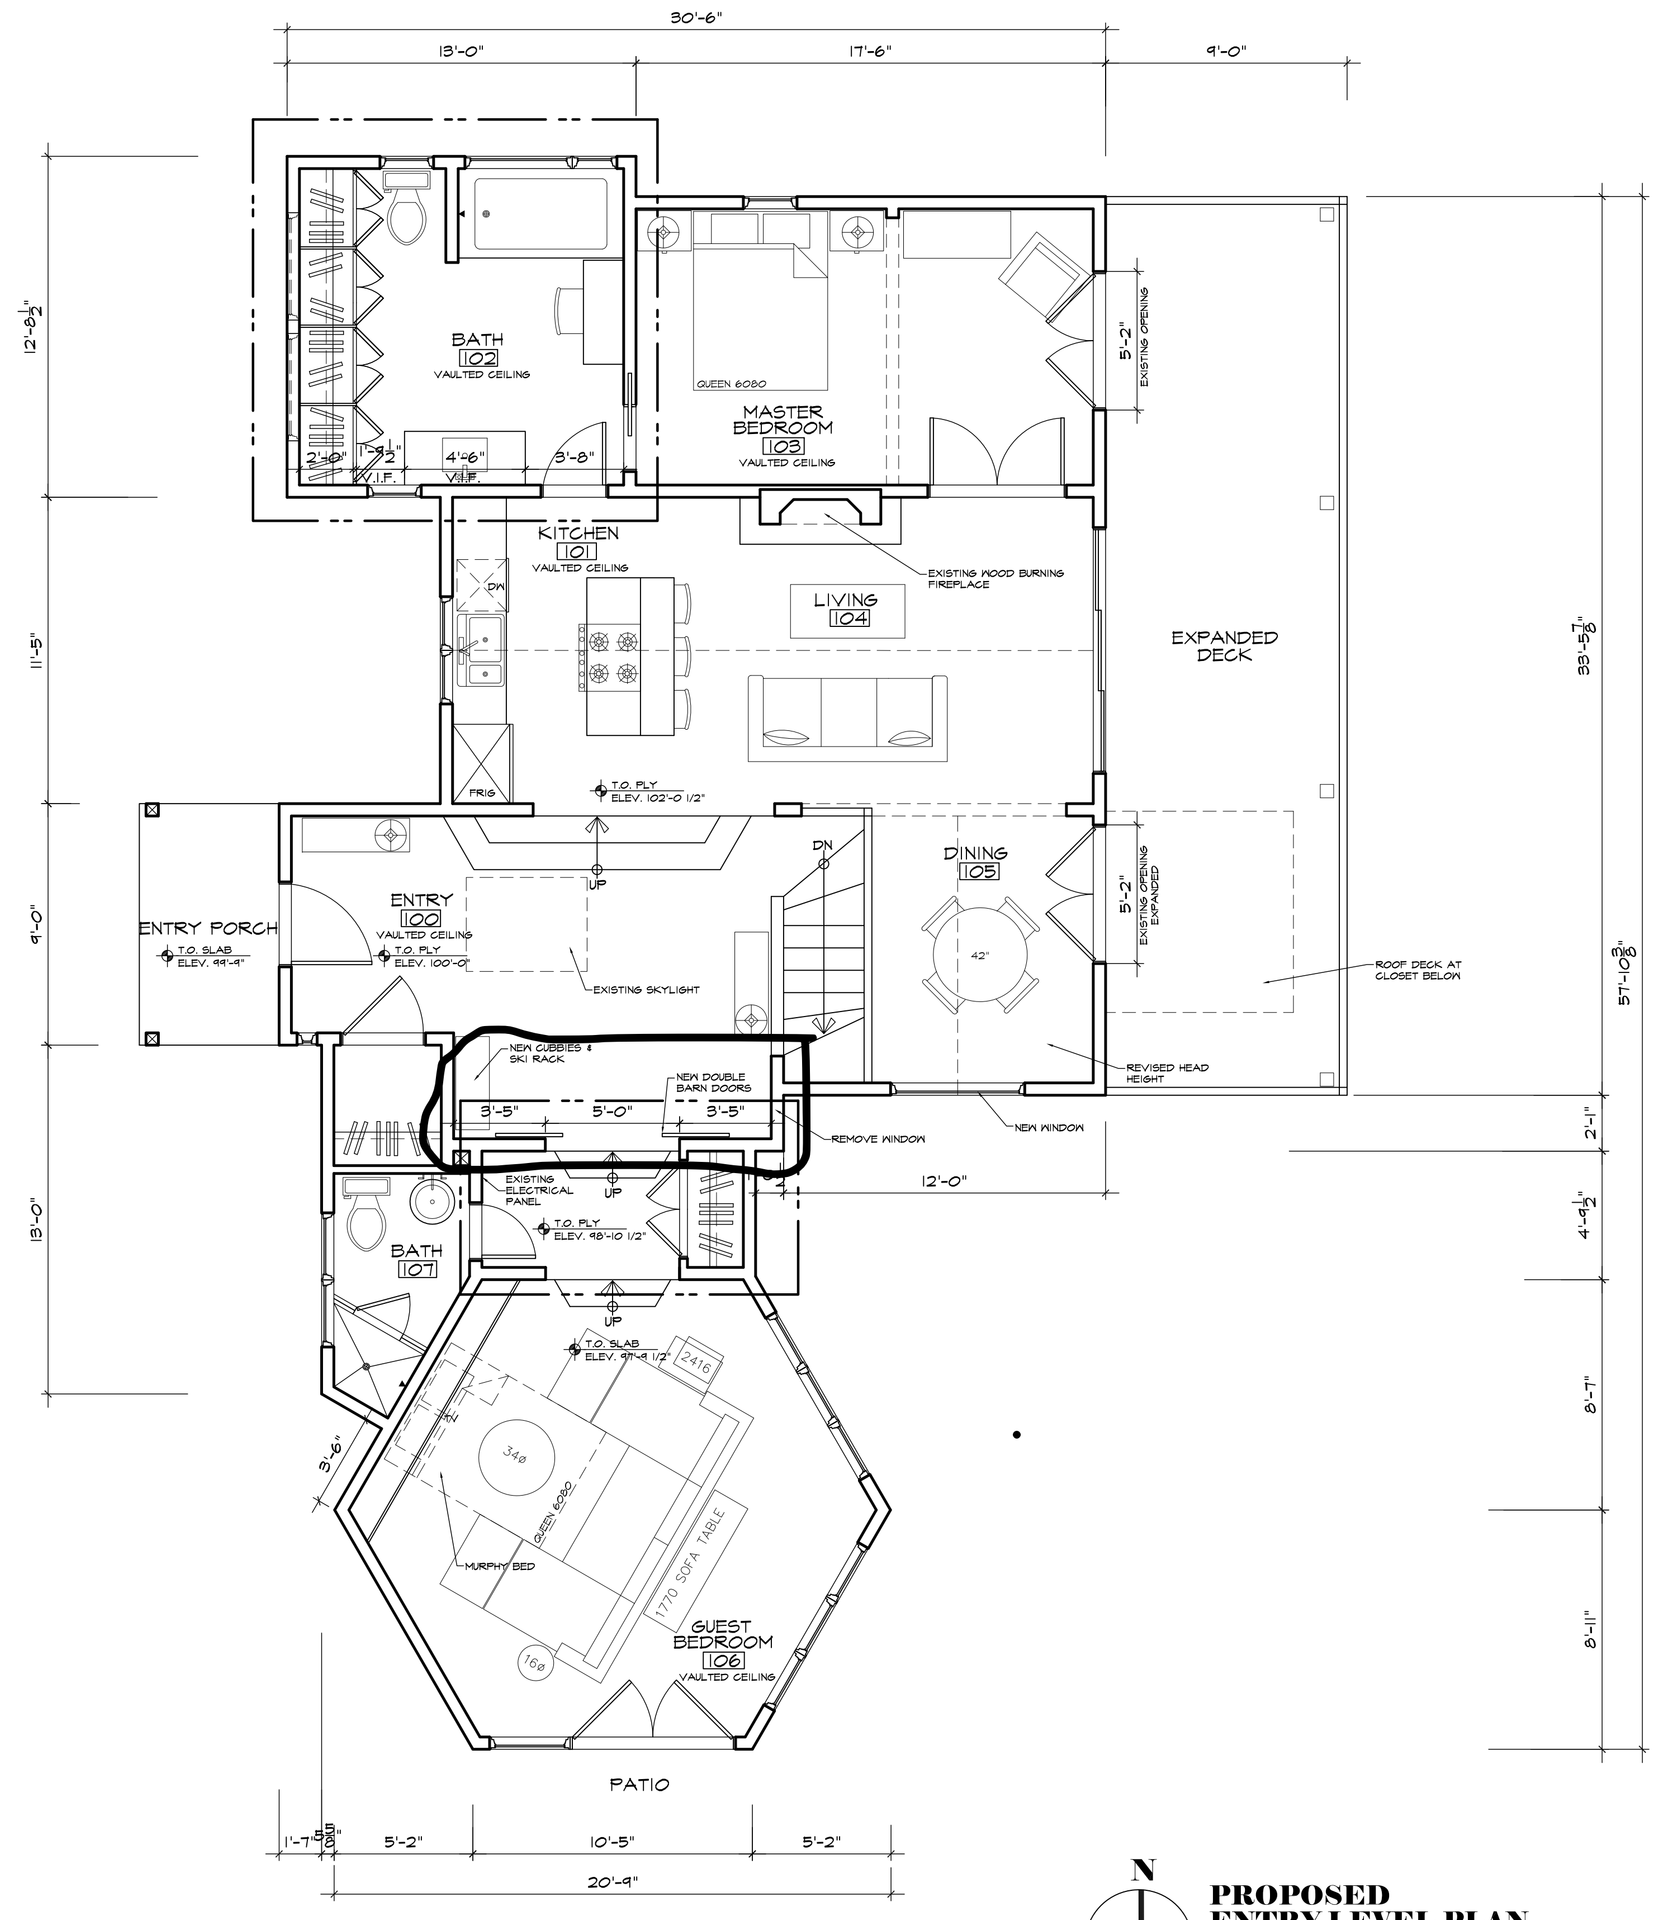

N

PROPOSED ENTRY LEVEL PLAN

1/4" = 1'-0"

LIVABLE SPACE = 1,383 SQ FEET
DECK = 301 SQ FEET
COVERED DECK = 47 SQ FEET

NO CHANGE IN SQUARE FOOTAGE - DINING HEAD HEIGHT ONLY
DECK CONSTRUCTION ON EARLIER ISSUED PERMIT

WHITE RESIDENCE | 384 Twining Flats Road | Pitkin County | Colorado

axisproductions.houzz.com
t 970.927.3558 aconrardy@msn.com
AXIS Productions, Inc.
78 Lewis Lane Basalt CO 81621

Drawing	Issued Date
Deck Permit Set	7.23.15
Design Development	9.16.15
Construction Set	10.9.15
Construction Set	10.18.15

Entry Level Existing & Proposed

3.1